




ST REGIS
BAHIA MAR ♦ FORT LAUDERDALE
THE RESIDENCES

St Regis Bahia Mar
305 571-6319

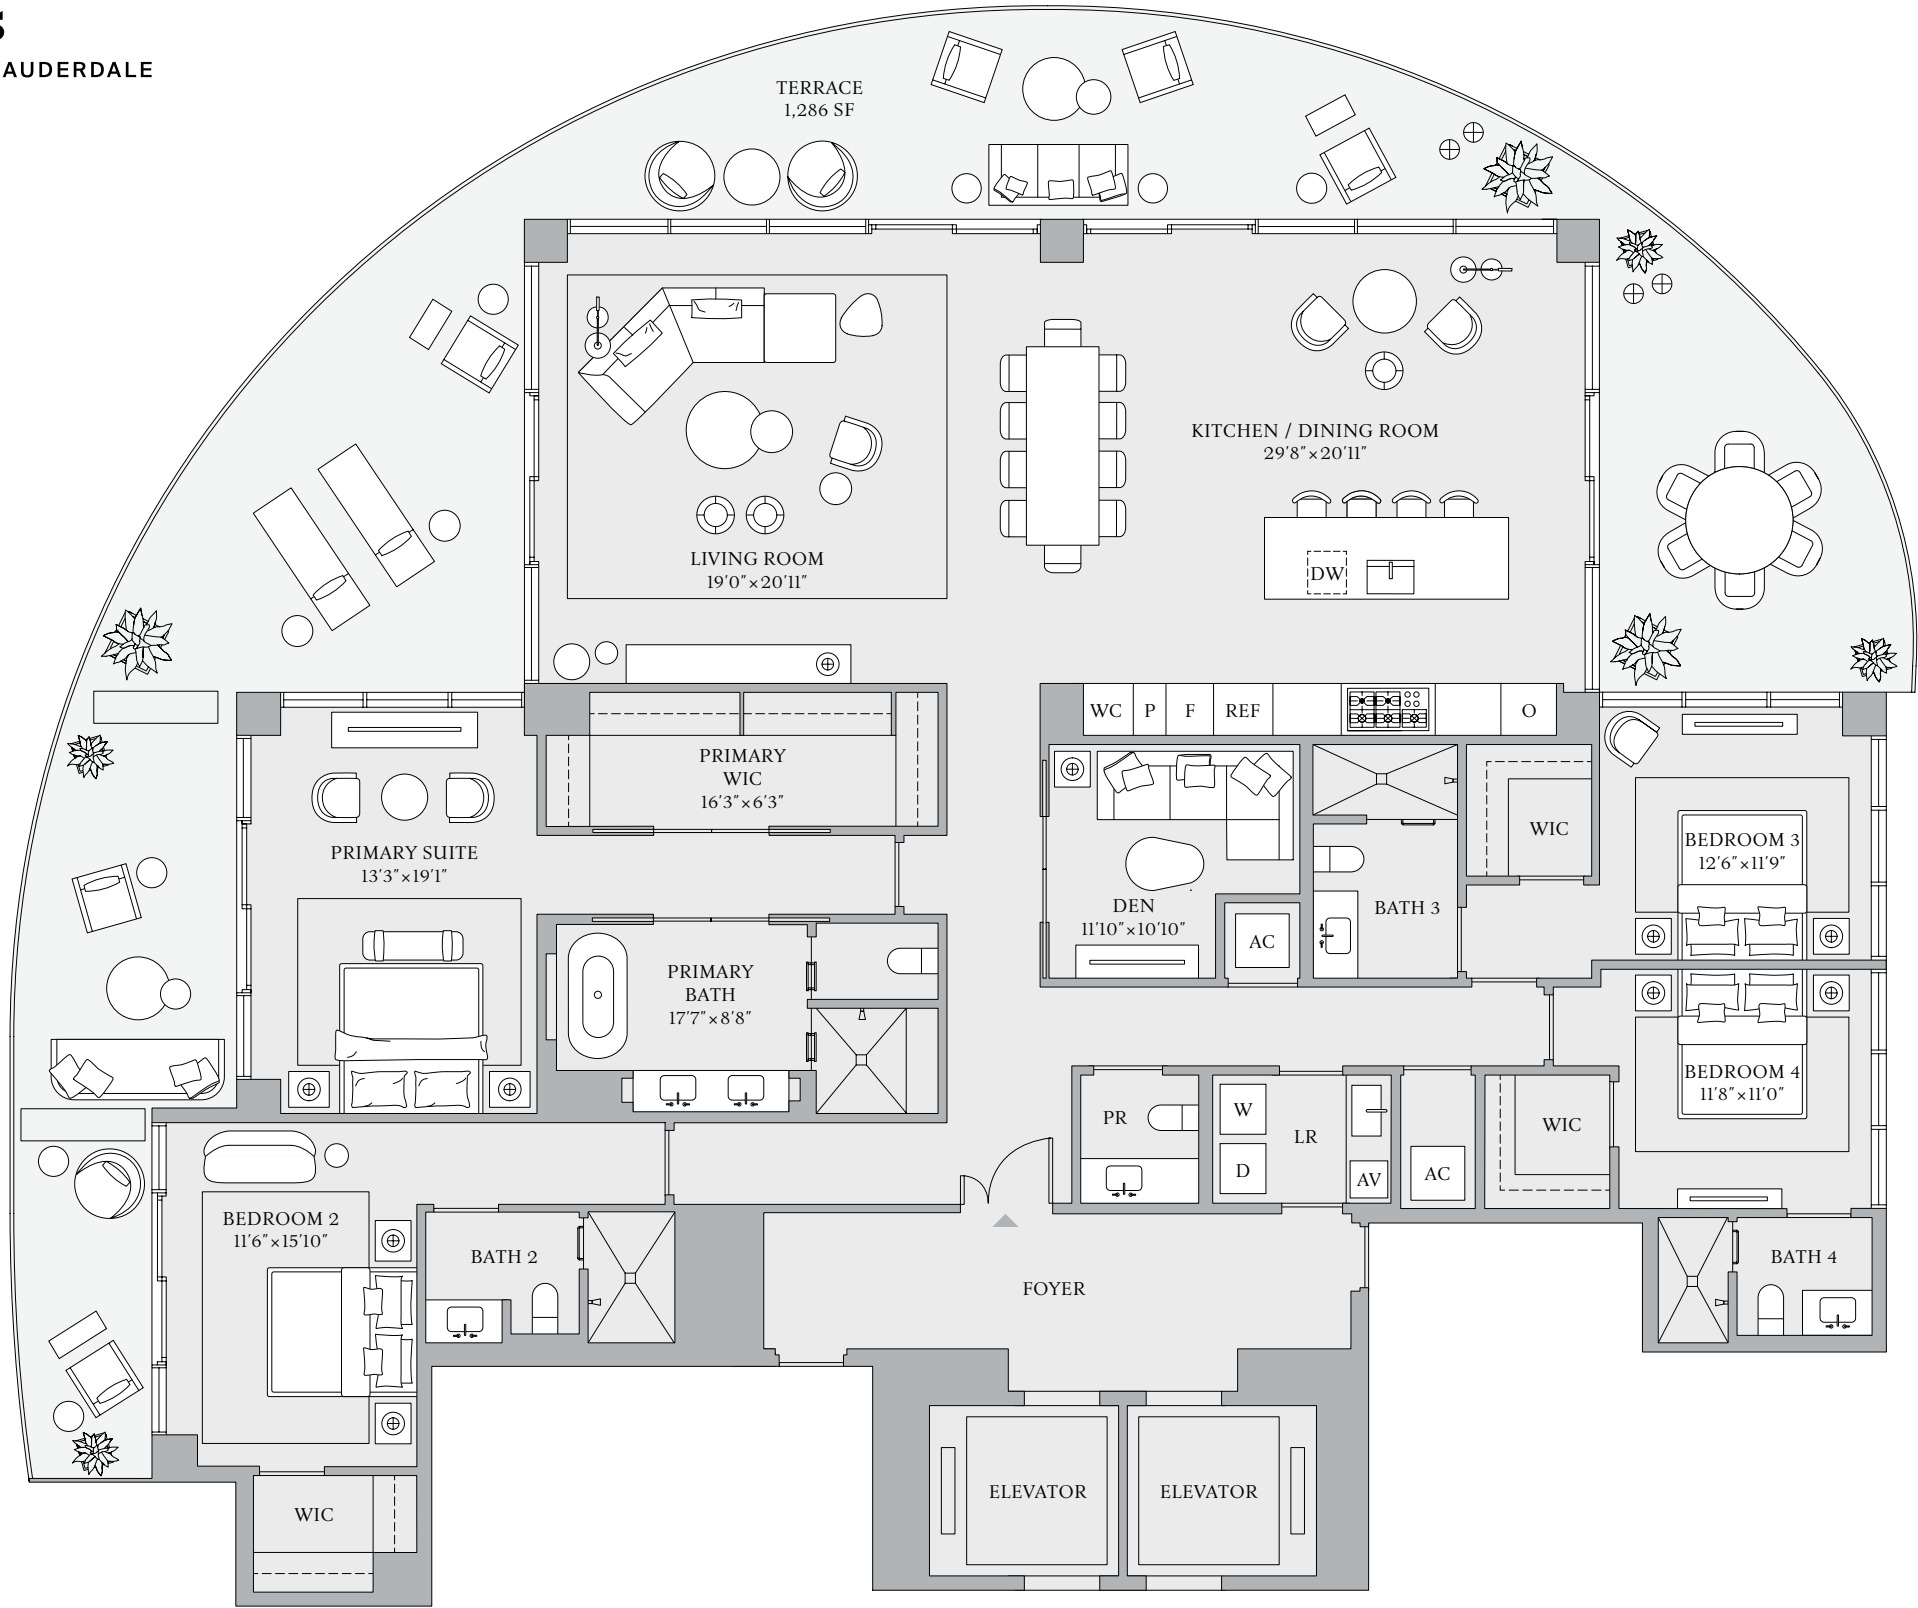

TOWER 1
RESIDENCE 01

FLOORS 3–23

4 BEDROOMS
4 BATHROOMS
POWDER ROOM
DEN

INTERIOR
3,550 SF | 330 SQM

EXTERIOR
1,286 SF | 119 SQM

TOTAL
4,836 SF | 449 SQM

INTRACOASTAL WATERWAY



HOTEL



TOWER 1

ATLANTIC OCEAN

The dimensions stated for any depicted unit floor plan are approximate because there are various recognized methods for calculating the square footage of a unit. The square footage stated herein is calculated from the exterior boundaries of the exterior walls to the centerline of interior demising walls without deductions for cutouts, curves, or architectural features. This method results in quoted dimensions greater than the dimensions that would be determined by using other accepted methods. The definition of "Unit" and the calculation method to be relied upon is set forth by the Developer in the Developer's Prospectus. The method set forth in the Developer's Prospectus is another commonly accepted method of calculation, but it will result in a square footage calculation that is less than the method used here. The illustrated layout, locations of windows, doors, closets, plumbing fixtures, mechanical equipment, appliances, structural elements, architectural elements, and the uses, configurations, and entries to rooms are conceptual and may change based on final approved plans, permitting, and completed construction. The illustrated furniture and the uses of space are suggested uses only and are not intended to represent or guarantee any specific use of space or accommodation of specific furnishings. Furnishings, design features, fixtures, and décor illustrated are not included with a unit purchase. Consult the Developer's Prospectus to understand what is offered with the purchase and the calculation of the unit square footage and dimensions to be relied upon. 2026 © by PRH/TRR BM Tower 1, LLC, with all rights reserved. ®



ST REGIS
BAHIA MAR ♦ FORT LAUDERDALE
THE RESIDENCES

St Regis Bahia Mar
305 571-6319

**TOWER 1
RESIDENCE 02**


FLOORS 3–23

3 BEDROOMS
3 BATHROOMS
POWDER ROOM
DEN


INTERIOR
2,611 SF | 242 SQM

EXTERIOR
284 SF | 26 SQM

TOTAL
2,895 SF | 268 SQM

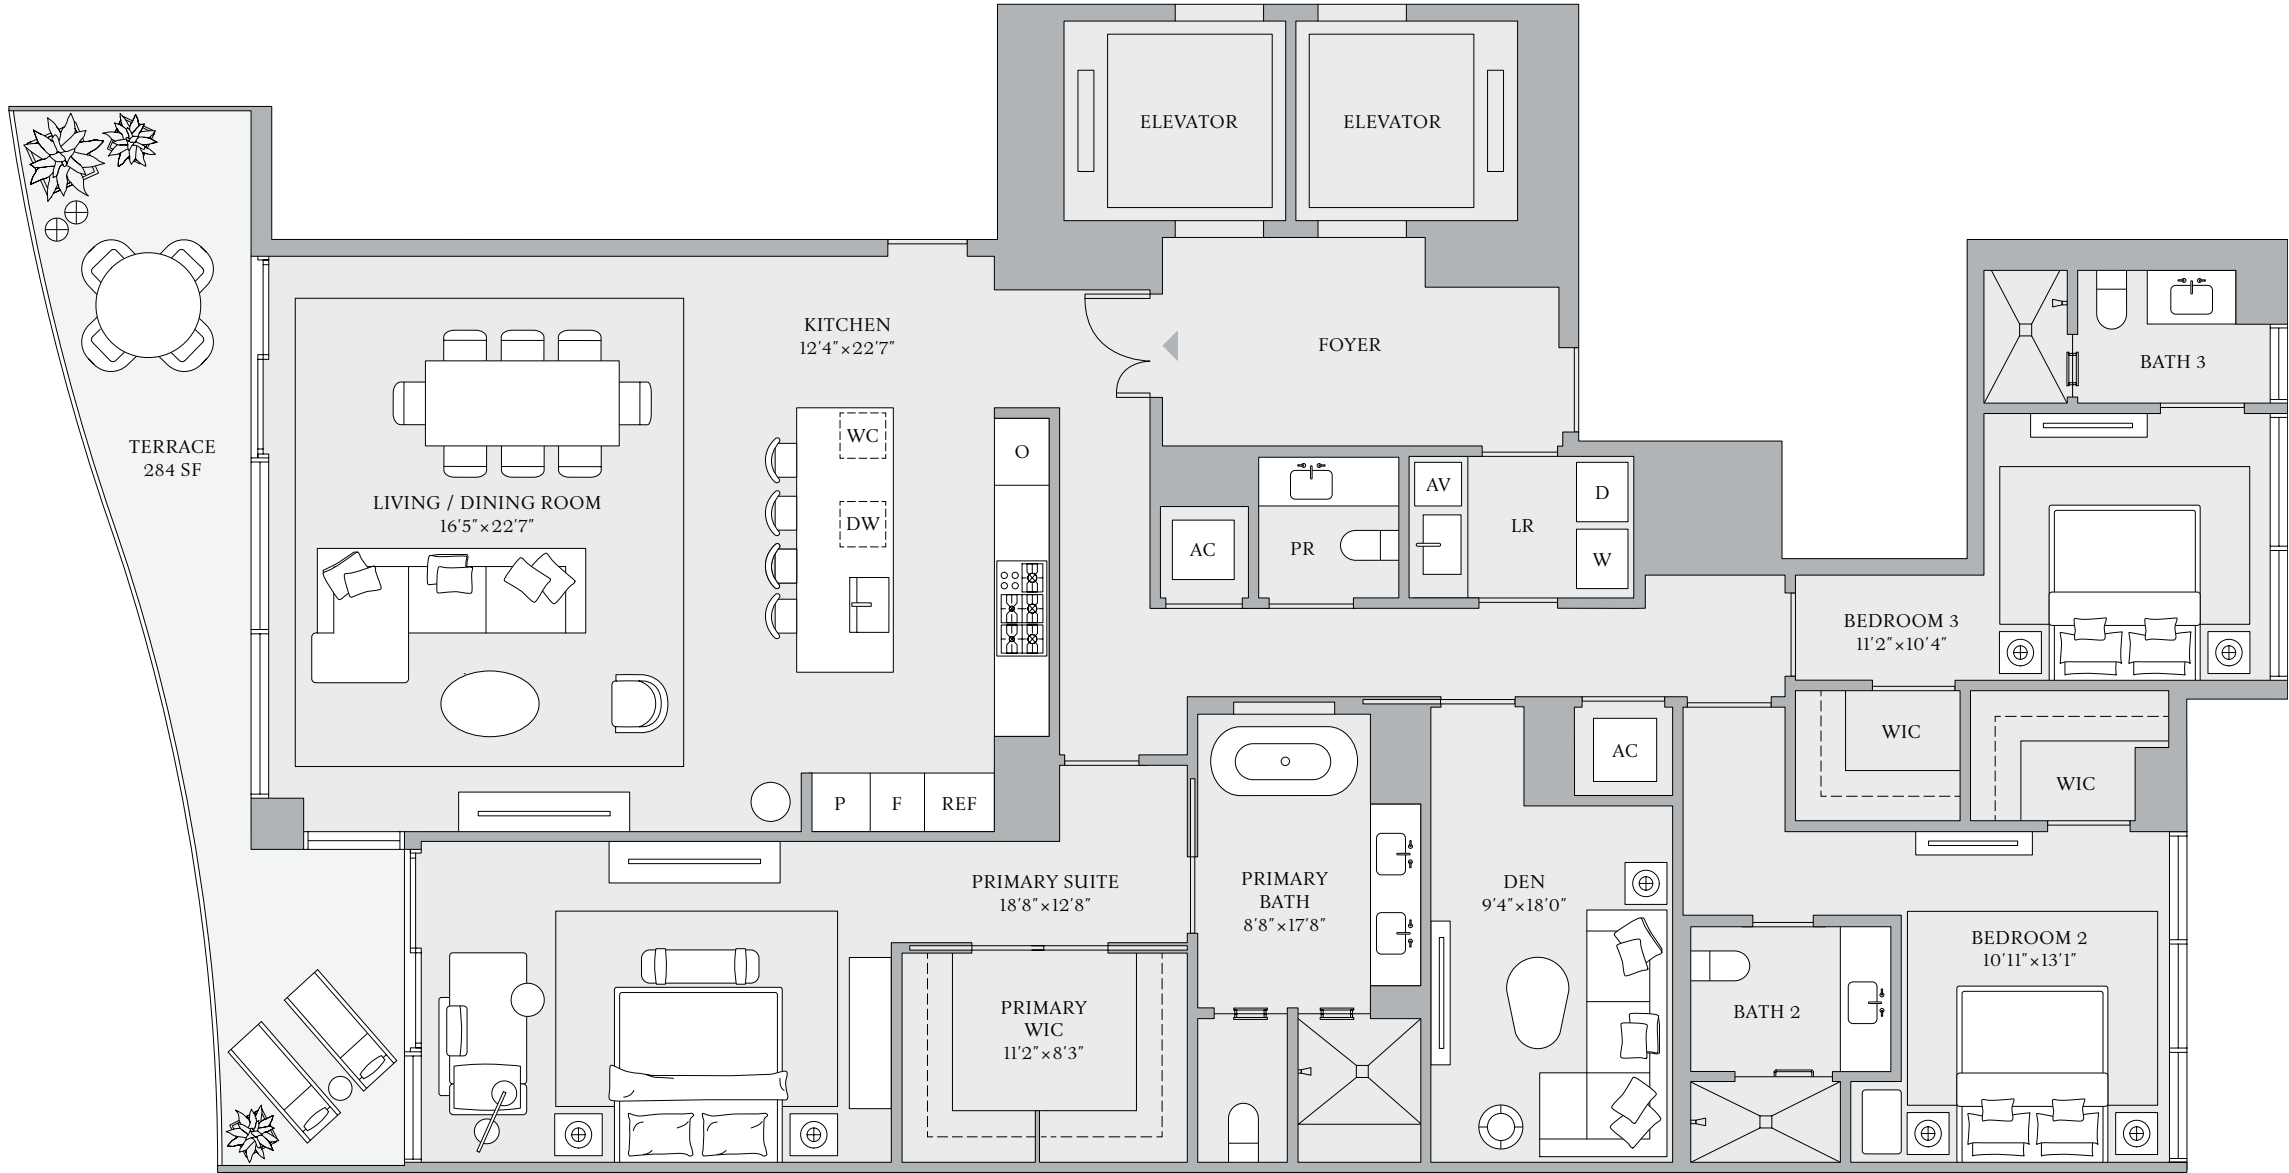


INTRACOASTAL WATERWAY

 

TOWER 1

ATLANTIC OCEAN

The dimensions stated for any depicted unit floor plan are approximate because there are various recognized methods for calculating the square footage of a unit. The square footage stated herein is calculated from the exterior boundaries of the exterior walls to the centerline of interior demising walls without deductions for cutouts, curves, or architectural features. This method results in quoted dimensions greater than the dimensions that would be determined by using other accepted methods. The definition of "Unit" and the calculation method to be relied upon is set forth by the Developer in the Developer's Prospectus. The method set forth in the Developer's Prospectus is another commonly accepted method of calculation, but it will result in a square footage calculation that is less than the method used here. The illustrated layout, locations of windows, doors, closets, plumbing fixtures, mechanical equipment, appliances, structural elements, architectural elements, and the uses, configurations, and entries to rooms are conceptual and may change based on final approved plans, permitting, and completed construction. The illustrated furniture and the uses of space are suggested uses only and are not intended to represent or guarantee any specific use of space or accommodation of specific furnishings. Furnishings, design features, fixtures, and décor illustrated are not included with a unit purchase. Consult the Developer's Prospectus to understand what is offered with the purchase and the calculation of the unit square footage and dimensions to be relied upon. 2026 © by PRH/TRR BM Tower 1, LLC, with all rights reserved. ®

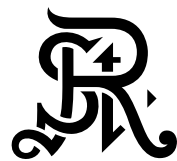

ST REGIS
BAHIA MAR ♦ FORT LAUDERDALE
THE RESIDENCES

St Regis Bahia Mar
305 571-6319

**TOWER 1
RESIDENCE 03**

FLOORS 3–23

4 BEDROOMS
4 BATHROOMS
POWDER ROOM


INTERIOR
3,001 SF | 279 SQM

EXTERIOR
397 SF | 37 SQM

TOTAL
3,398 SF | 316 SQM



INTRACOASTAL WATERWAY

 

TOWER 1

ATLANTIC OCEAN

The dimensions stated for any depicted unit floor plan are approximate because there are various recognized methods for calculating the square footage of a unit. The square footage stated herein is calculated from the exterior boundaries of the exterior walls to the centerline of interior demising walls without deductions for cutouts, curves, or architectural features. This method results in quoted dimensions greater than the dimensions that would be determined by using other accepted methods. The definition of "Unit" and the calculation method to be relied upon is set forth by the Developer in the Developer's Prospectus. The method set forth in the Developer's Prospectus is another commonly accepted method of calculation, but it will result in a square footage calculation that is less than the method used here. The illustrated layout, locations of windows, doors, closets, plumbing fixtures, mechanical equipment, appliances, structural elements, architectural elements, and the uses, configurations, and entries to rooms are conceptual and may change based on final approved plans, permitting, and completed construction. The illustrated furniture and the uses of space are suggested uses only and are not intended to represent or guarantee any specific use of space or accommodation of specific furnishings. Furnishings, design features, fixtures, and décor illustrated are not included with a unit purchase. Consult the Developer's Prospectus to understand what is offered with the purchase and the calculation of the unit square footage and dimensions to be relied upon. 2026 © by PRH/TRR BM Tower 1, LLC, with all rights reserved. ®



BAHIA MAR - MIXED USE

801 SEABREEZE BOULEVARD

OWNER:
RAHN BAHIA MAR, LLC
1175 NE 125 STREET
SUITE 102
NORTH MIAMI, FL 33161

ARQUITECTONICA
2900 OAK AVENUE
MIAMI, FL 33133
TEL: (305) 372-1812
WWW.ARQUITECTONICA.COM

CIVIL ENGINEER / LAND PLANNER:
FLYNN ENGINEERING SERVICES
241 COMMERCIAL BOULEVARD
LAUDERDALE-BY-THE-SEA, FL 33445
TEL: (954) 522-1004

STRUCTURAL ENGINEER:
B & J CONSULTING ENGINEERS, INC.
7955 NW 12TH STREET, SUITE 418
MIAMI, FL 33126
TEL: (786) 703-3833

MEP ENGINEER:
MG ENGINEERING
300 SOUTH PARK ROAD, SUITE 140
HOLLYWOOD, FL 33021
TEL: (305) 755-3833

LANDSCAPE ARCHITECT:
EDSA
1512 EAST BROWARD BOULEVARD
SUITE 110
FORT LAUDERDALE, FL 33301
TEL: (954) 524-3330

SEAL/SIGNATURE/DATE:

50% DD PROGRESS SET
11/04/2024

ISSUE #	DESCRIPTION	DATE
---------	-------------	------

PROJECT NUMBER:
1001.010858

ALL DESIGNS INDICATED IN THESE DRAWINGS ARE THE PROPERTY OF ARQUITECTONICA INTERNATIONAL CORP. ALL COPYRIGHTS RESERVED 2024. NO COPIES, TRANSMISSIONS, REPRODUCTIONS OR ELECTRONIC MANIPULATION OF ANY PORTION OF THESE DRAWINGS IN WHOLE OR IN PART ARE TO BE MADE WITHOUT THE EXPRESS WRITTEN PERMISSION OF ARQUITECTONICA INTERNATIONAL CORP

DRAWING NAME:
R1-UNIT 3 PLANS

A-748


©2024 ARQUITECTONICA INTERNATIONAL, Inc
Office Registration # AA 0008779

SCALE: 1/4" = 1'-0"



ST REGIS
BAHIA MAR ♦ FORT LAUDERDALE
THE RESIDENCES

St Regis Bahia Mar
305 571-6319

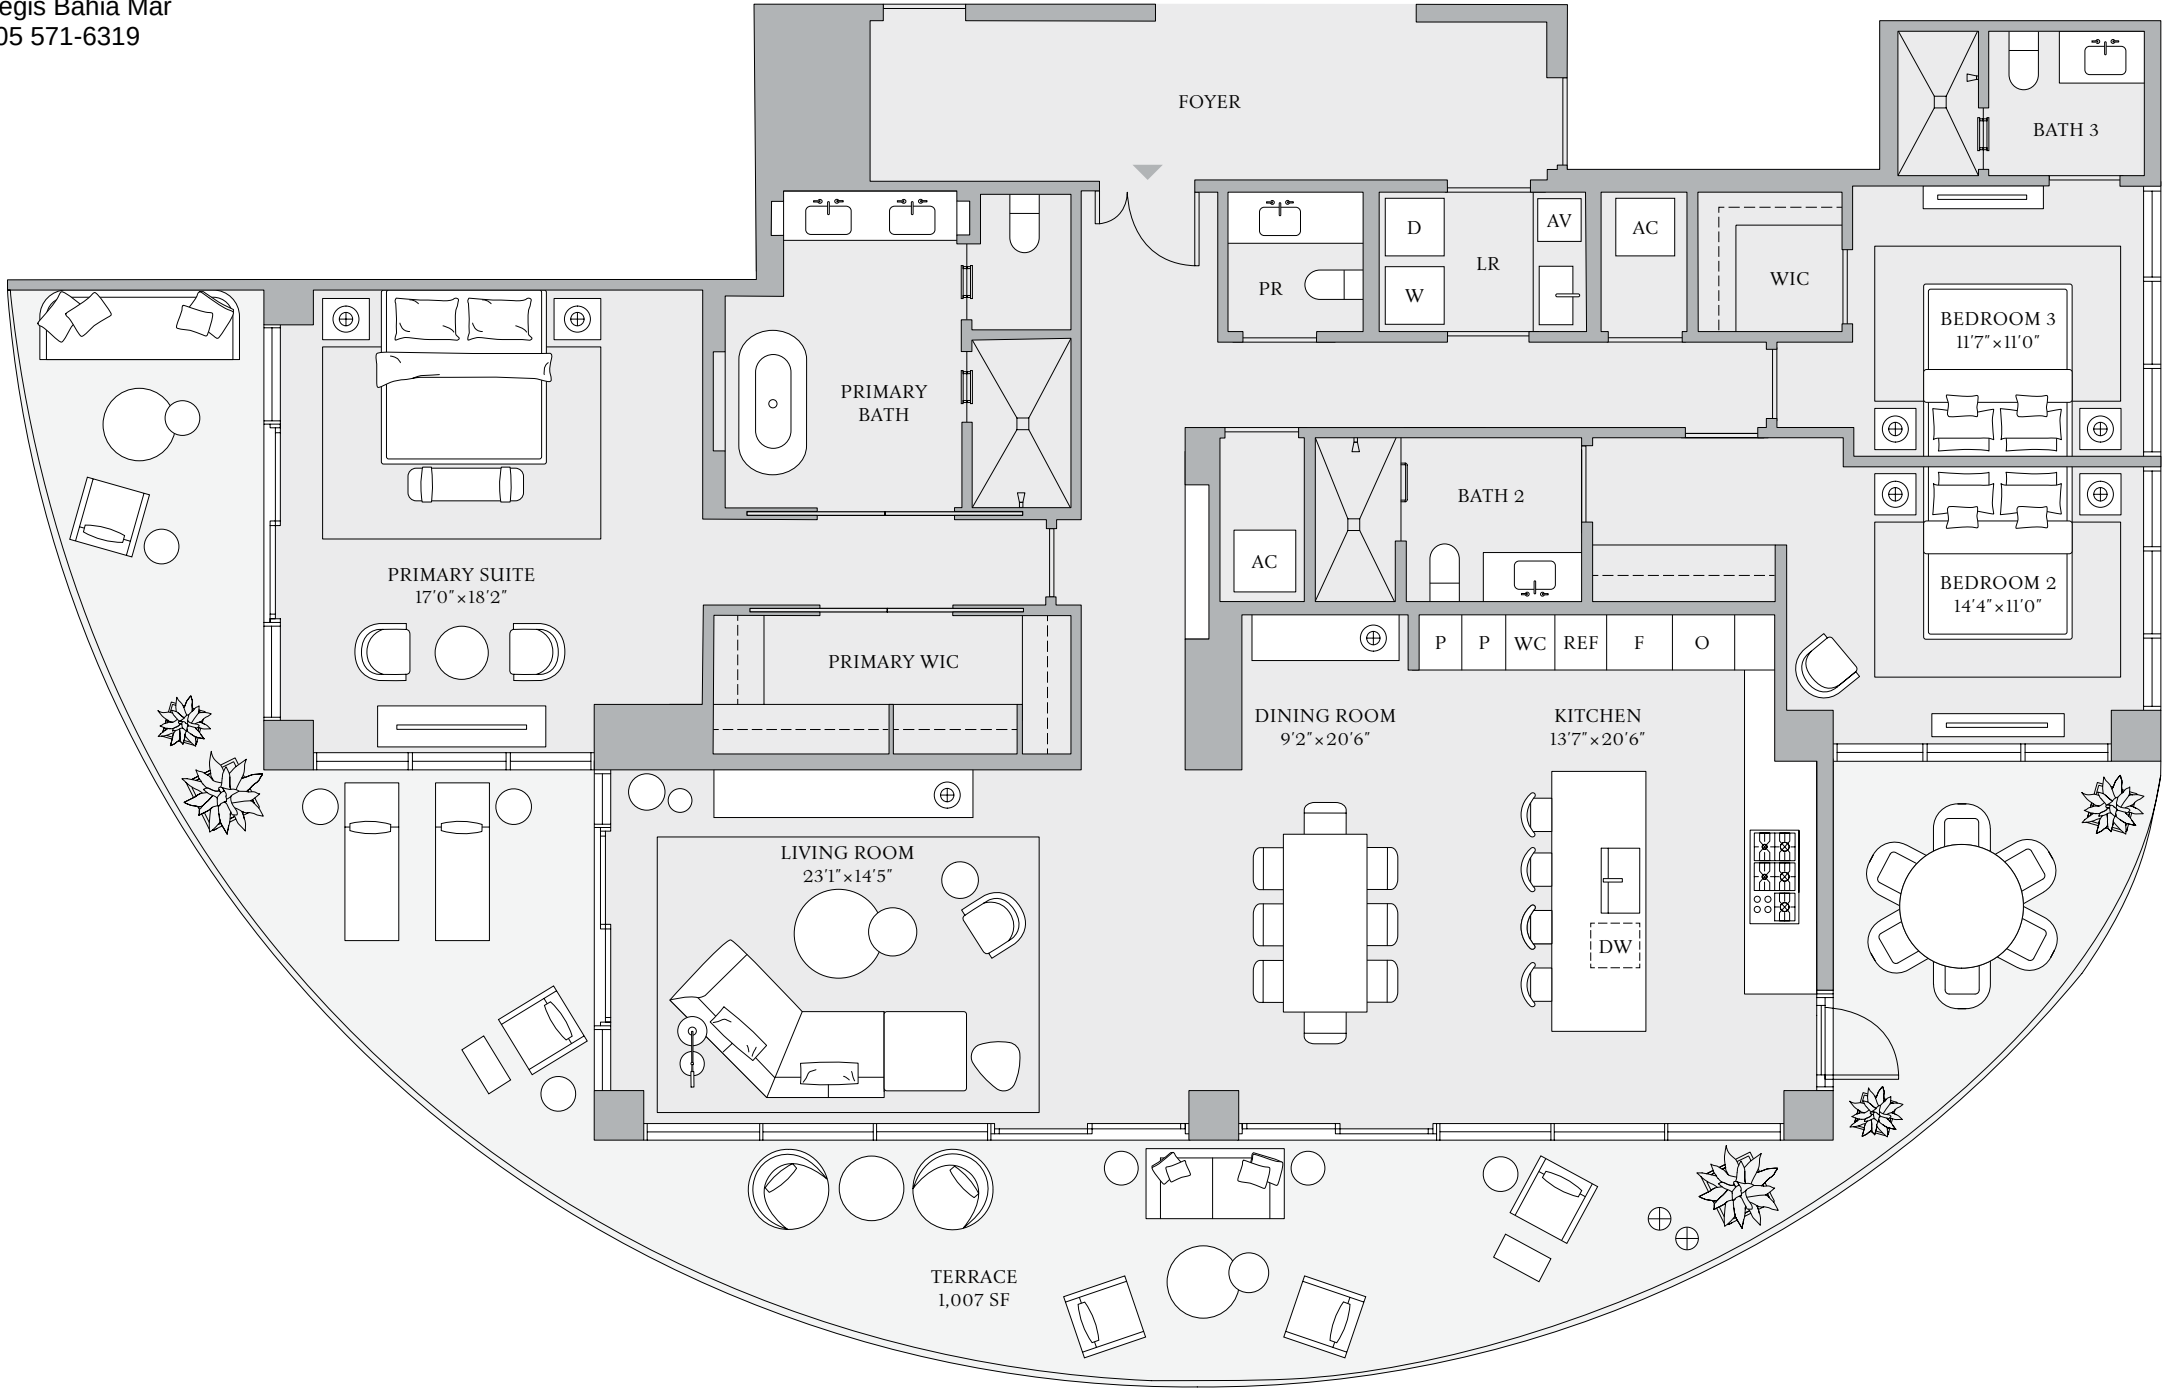

TOWER 1
RESIDENCE 04

FLOORS 3–23

3 BEDROOMS
3 BATHROOMS
POWDER ROOM

INTERIOR
2,766 SF | 257 SQM


EXTERIOR
1,007 SF | 94 SQM

TOTAL
3,773 SF | 351 SQM

INTRACOASTAL WATERWAY



HOTEL

 

TOWER 1



ATLANTIC OCEAN

The dimensions stated for any depicted unit floor plan are approximate because there are various recognized methods for calculating the square footage of a unit. The square footage stated herein is calculated from the exterior boundaries of the exterior walls to the centerline of interior demising walls without deductions for cutouts, curves, or architectural features. This method results in quoted dimensions greater than the dimensions that would be determined by using other accepted methods. The definition of "Unit" and the calculation method to be relied upon is set forth by the Developer in the Developer's Prospectus. The method set forth in the Developer's Prospectus is another commonly accepted method of calculation, but it will result in a square footage calculation that is less than the method used here. The illustrated layout, locations of windows, doors, closets, plumbing fixtures, mechanical equipment, appliances, structural elements, architectural elements, and the uses, configurations, and entries to rooms are conceptual and may change based on final approved plans, permitting, and completed construction. The illustrated furniture and the uses of space are suggested uses only and are not intended to represent or guarantee any specific use of space or accommodation of specific furnishings. Furnishings, design features, fixtures, and décor illustrated are not included with a unit purchase. Consult the Developer's Prospectus to understand what is offered with the purchase and the calculation of the unit square footage and dimensions to be relied upon. 2026 © by PRH/TRR BM Tower 1, LLC, with all rights reserved. ®



BAHIA MAR - MIXED USE

801 SEABREEZE BOULEVARD

OWNER:
RAHN BAHIA MAR, LLC
1175 NE 125 STREET
SUITE 102
NORTH MIAMI, FL 33161

ARQUITECTONICA
2900 OAK AVENUE
MIAMI, FL 33133
TEL: (305) 372-1812
WWW.ARQUITECTONICA.COM

CIVIL ENGINEER / LAND PLANNER:
FLYNN ENGINEERING SERVICES
241 COMMERCIAL BOULEVARD
LAUDERDALE-BY-THE-SEA, FL 33445
TEL: (954) 522-1004

STRUCTURAL ENGINEER:
B & J CONSULTING ENGINEERS, INC.
7955 NW 12TH STREET, SUITE 418
MIAMI, FL 33126
TEL: (786) 703-3833

MEP ENGINEER:
MG ENGINEERING
300 SOUTH PARK ROAD, SUITE 140
HOLLYWOOD, FL 33021
TEL: (305) 755-3533

LANDSCAPE ARCHITECT:
EDSA
1512 EAST BROWARD BOULEVARD
SUITE 110
FORT LAUDERDALE, FL 33301
TEL: (954) 524-3330

SEAL/SIGNATURE/DATE:

50% DD PROGRESS SET
11/04/2024


ISSUE #	DESCRIPTION	DATE
---------	-------------	------

PROJECT NUMBER:
1001.010858
ALL DESIGNS INDICATED IN THESE DRAWINGS ARE THE PROPERTY OF ARQUITECTONICA INTERNATIONAL CORP. ALL COPYRIGHTS RESERVED 2024. NO COPIES, TRANSMISSIONS, REPRODUCTIONS OR ELECTRONIC MANIPULATION OF ANY PORTION OF THESE DRAWINGS IN WHOLE OR IN PART ARE TO BE MADE WITHOUT THE EXPRESS WRITTEN PERMISSION OF ARQUITECTONICA INTERNATIONAL CORP

DRAWING NAME:
R1-UNIT 4 PLANS

A-749

©2024 ARQUITECTONICA INTERNATIONAL, Inc
Office Registration # AA 0008779
SCALE: 1/4" = 1'-0"

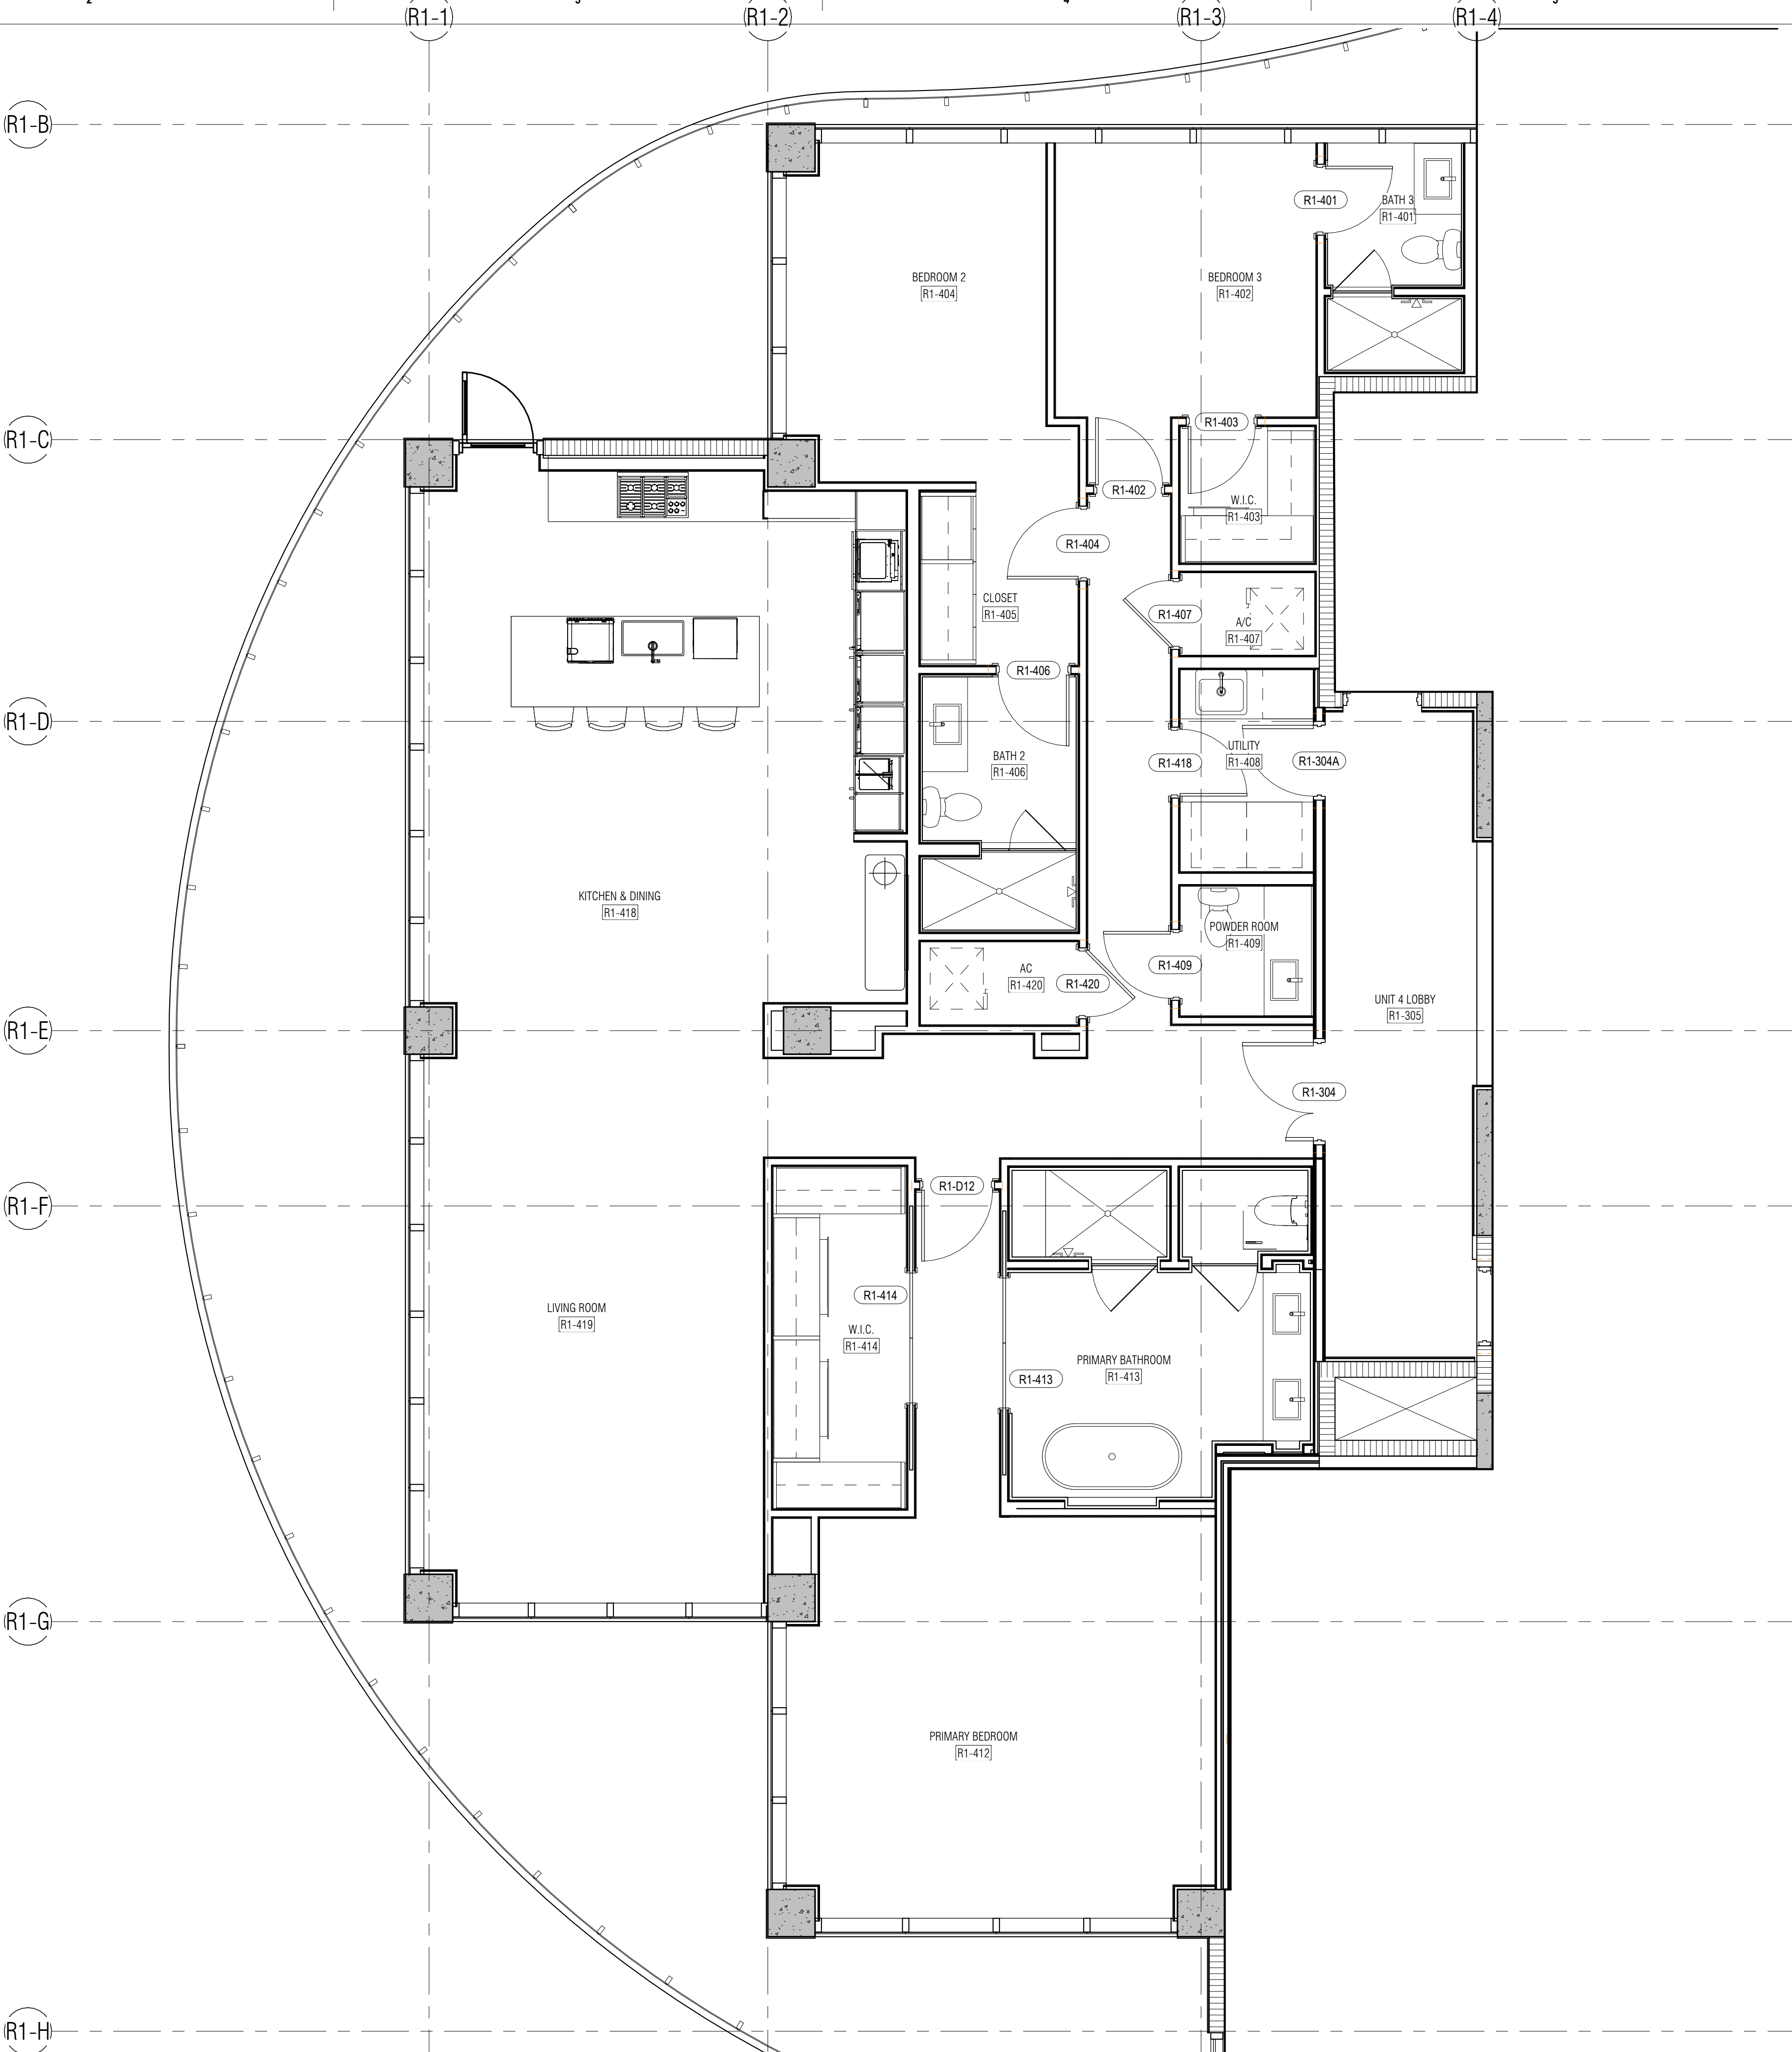

A3 | UNIT 4-R1-CONSTRUCTION PLAN
1/4" = 1'-0"

St Regis Bahia Mar
305 571-6319



ST REGIS
BAHIA MAR ♦ FORT LAUDERDALE
THE RESIDENCES

St Regis Bahia Mar
305 571-6319



PENTHOUSE 1

FLOOR 23


4 BEDROOMS
4 BATHROOMS
POWDER ROOM
DEN

INTERIOR
6,161 SF | 572 SQM

EXTERIOR
1,570 SF | 146 SQM

TOTAL
7,731 SF | 718 SQM

INTRACOASTAL WATERWAY

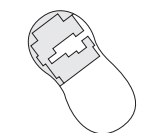

ATLANTIC OCEAN

The dimensions stated for any depicted unit floor plan are approximate because there are various recognized methods for calculating the square footage of a unit. The square footage stated herein is calculated from the exterior boundaries of the exterior walls to the centerline of interior demising walls without deductions for cutouts, curves, or architectural features. This method results in quoted dimensions greater than the dimensions that would be determined by using other accepted methods. The definition of "Unit" and the calculation method to be relied upon is set forth by the Developer in the Developer's Prospectus. The method set forth in the Developer's Prospectus is another commonly accepted method of calculation, but it will result in a square footage calculation that is less than the method used here. The illustrated layout, locations of windows, doors, closets, plumbing fixtures, mechanical equipment, appliances, structural elements, architectural elements, and the uses, configurations, and entries to rooms are conceptual and may change based on final approved plans, permitting, and completed construction. The illustrated furniture and the uses of space are suggested uses only and are not intended to represent or guarantee any specific use of space or accommodation of specific furnishings. Furnishings, design features, fixtures, and décor illustrated are not included with a unit purchase. Consult the Developer's Prospectus to understand what is offered with the purchase and the calculation of the unit square footage and dimensions to be relied upon. 2026 © by PRH/TRR BM Tower 1, LLC, with all rights reserved.



ST REGIS
BAHIA MAR ♦ FORT LAUDERDALE
THE RESIDENCES

St Regis Bahia Mar
305 571-6319



PENTHOUSE 2

FLOOR 23


4 BEDROOMS
4 BATHROOMS
POWDER ROOM
DEN

INTERIOR
5,777 SF | 537 SQM

EXTERIOR
1,304 SF | 121 SQM

TOTAL
7,081 SF | 658 SQM

INTRACOASTAL WATERWAY

 

TOWER 1

ATLANTIC OCEAN

The dimensions stated for any depicted unit floor plan are approximate because there are various recognized methods for calculating the square footage of a unit. The square footage stated herein is calculated from the exterior boundaries of the exterior walls to the centerline of interior demising walls without deductions for cutouts, curves, or architectural features. This method results in quoted dimensions greater than the dimensions that would be determined by using other accepted methods. The definition of "Unit" and the calculation method to be relied upon is set forth by the Developer in the Developer's Prospectus. The method set forth in the Developer's Prospectus is another commonly accepted method of calculation, but it will result in a square footage calculation that is less than the method used here. The illustrated layout, locations of windows, doors, closets, plumbing fixtures, mechanical equipment, appliances, structural elements, architectural elements, and the uses, configurations, and entries to rooms are conceptual and may change based on final approved plans, permitting, and completed construction. The illustrated furniture and the uses of space are suggested uses only and are not intended to represent or guarantee any specific use of space or accommodation of specific furnishings. Furnishings, design features, fixtures, and décor illustrated are not included with a unit purchase. Consult the Developer's Prospectus to understand what is offered with the purchase and the calculation of the unit square footage and dimensions to be relied upon. 2026 © by PRH/TRR BM Tower 1, LLC, with all rights reserved.